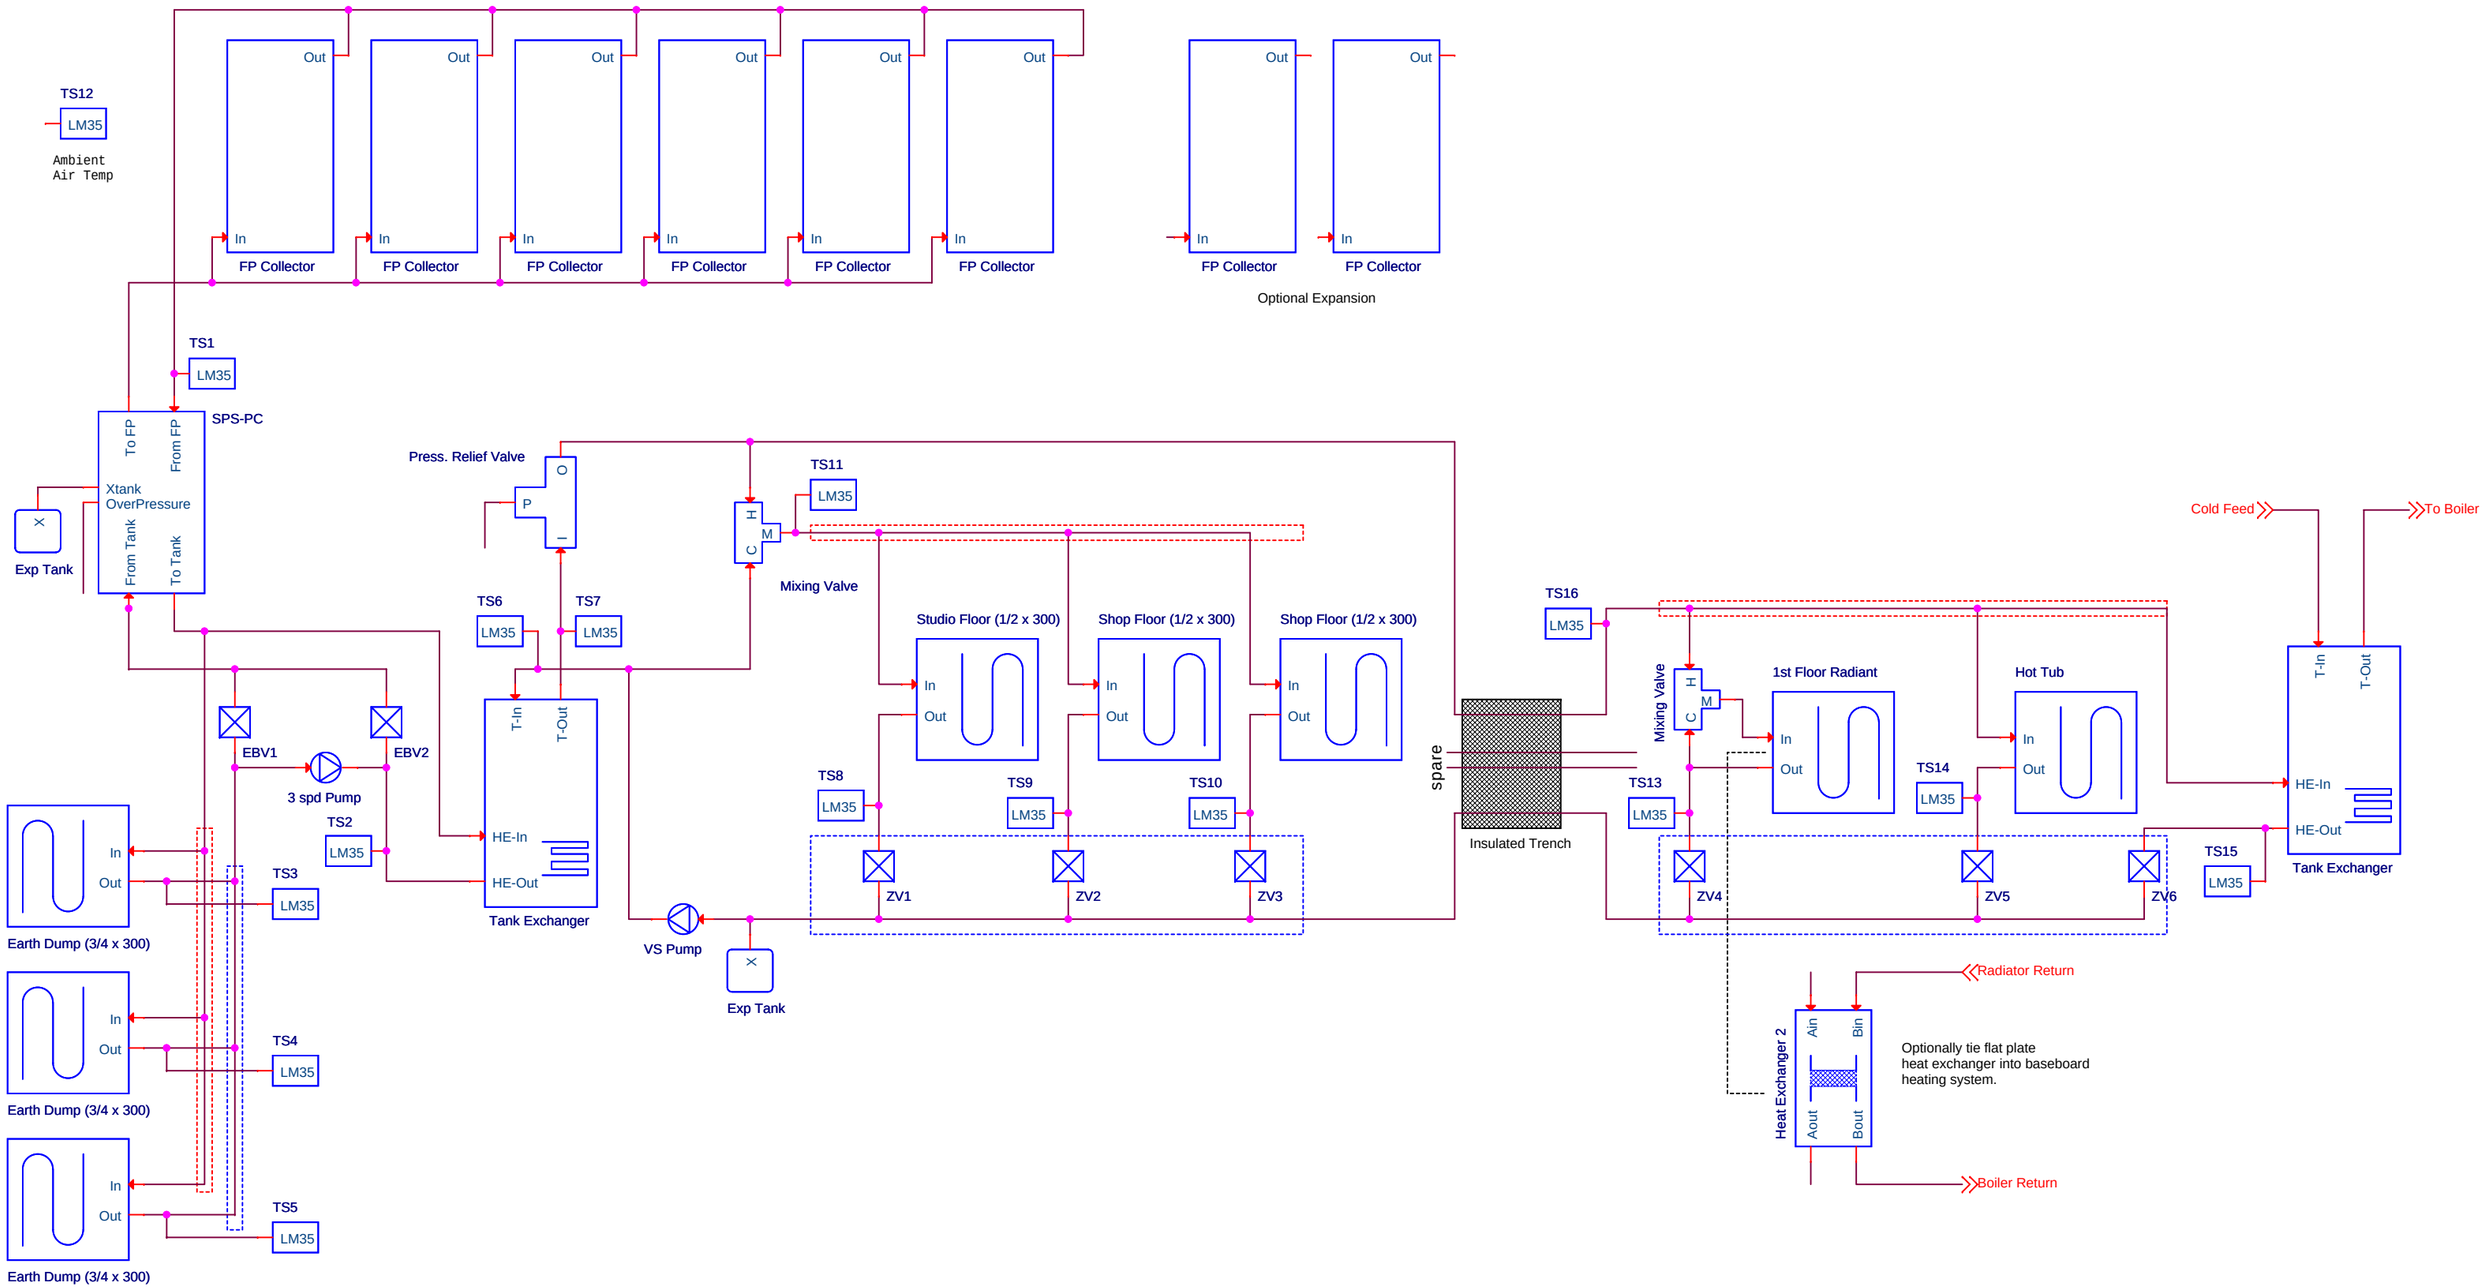

Proprietary and Confidential
The information in this document is the sole property of Dave Cimma, LLC

Dave Cimma

Solar Heating System

Job#	DWG NO	Rev
n/a	<Doc>	0

Saturday, April 17, 2010

Sheet 1 of 1